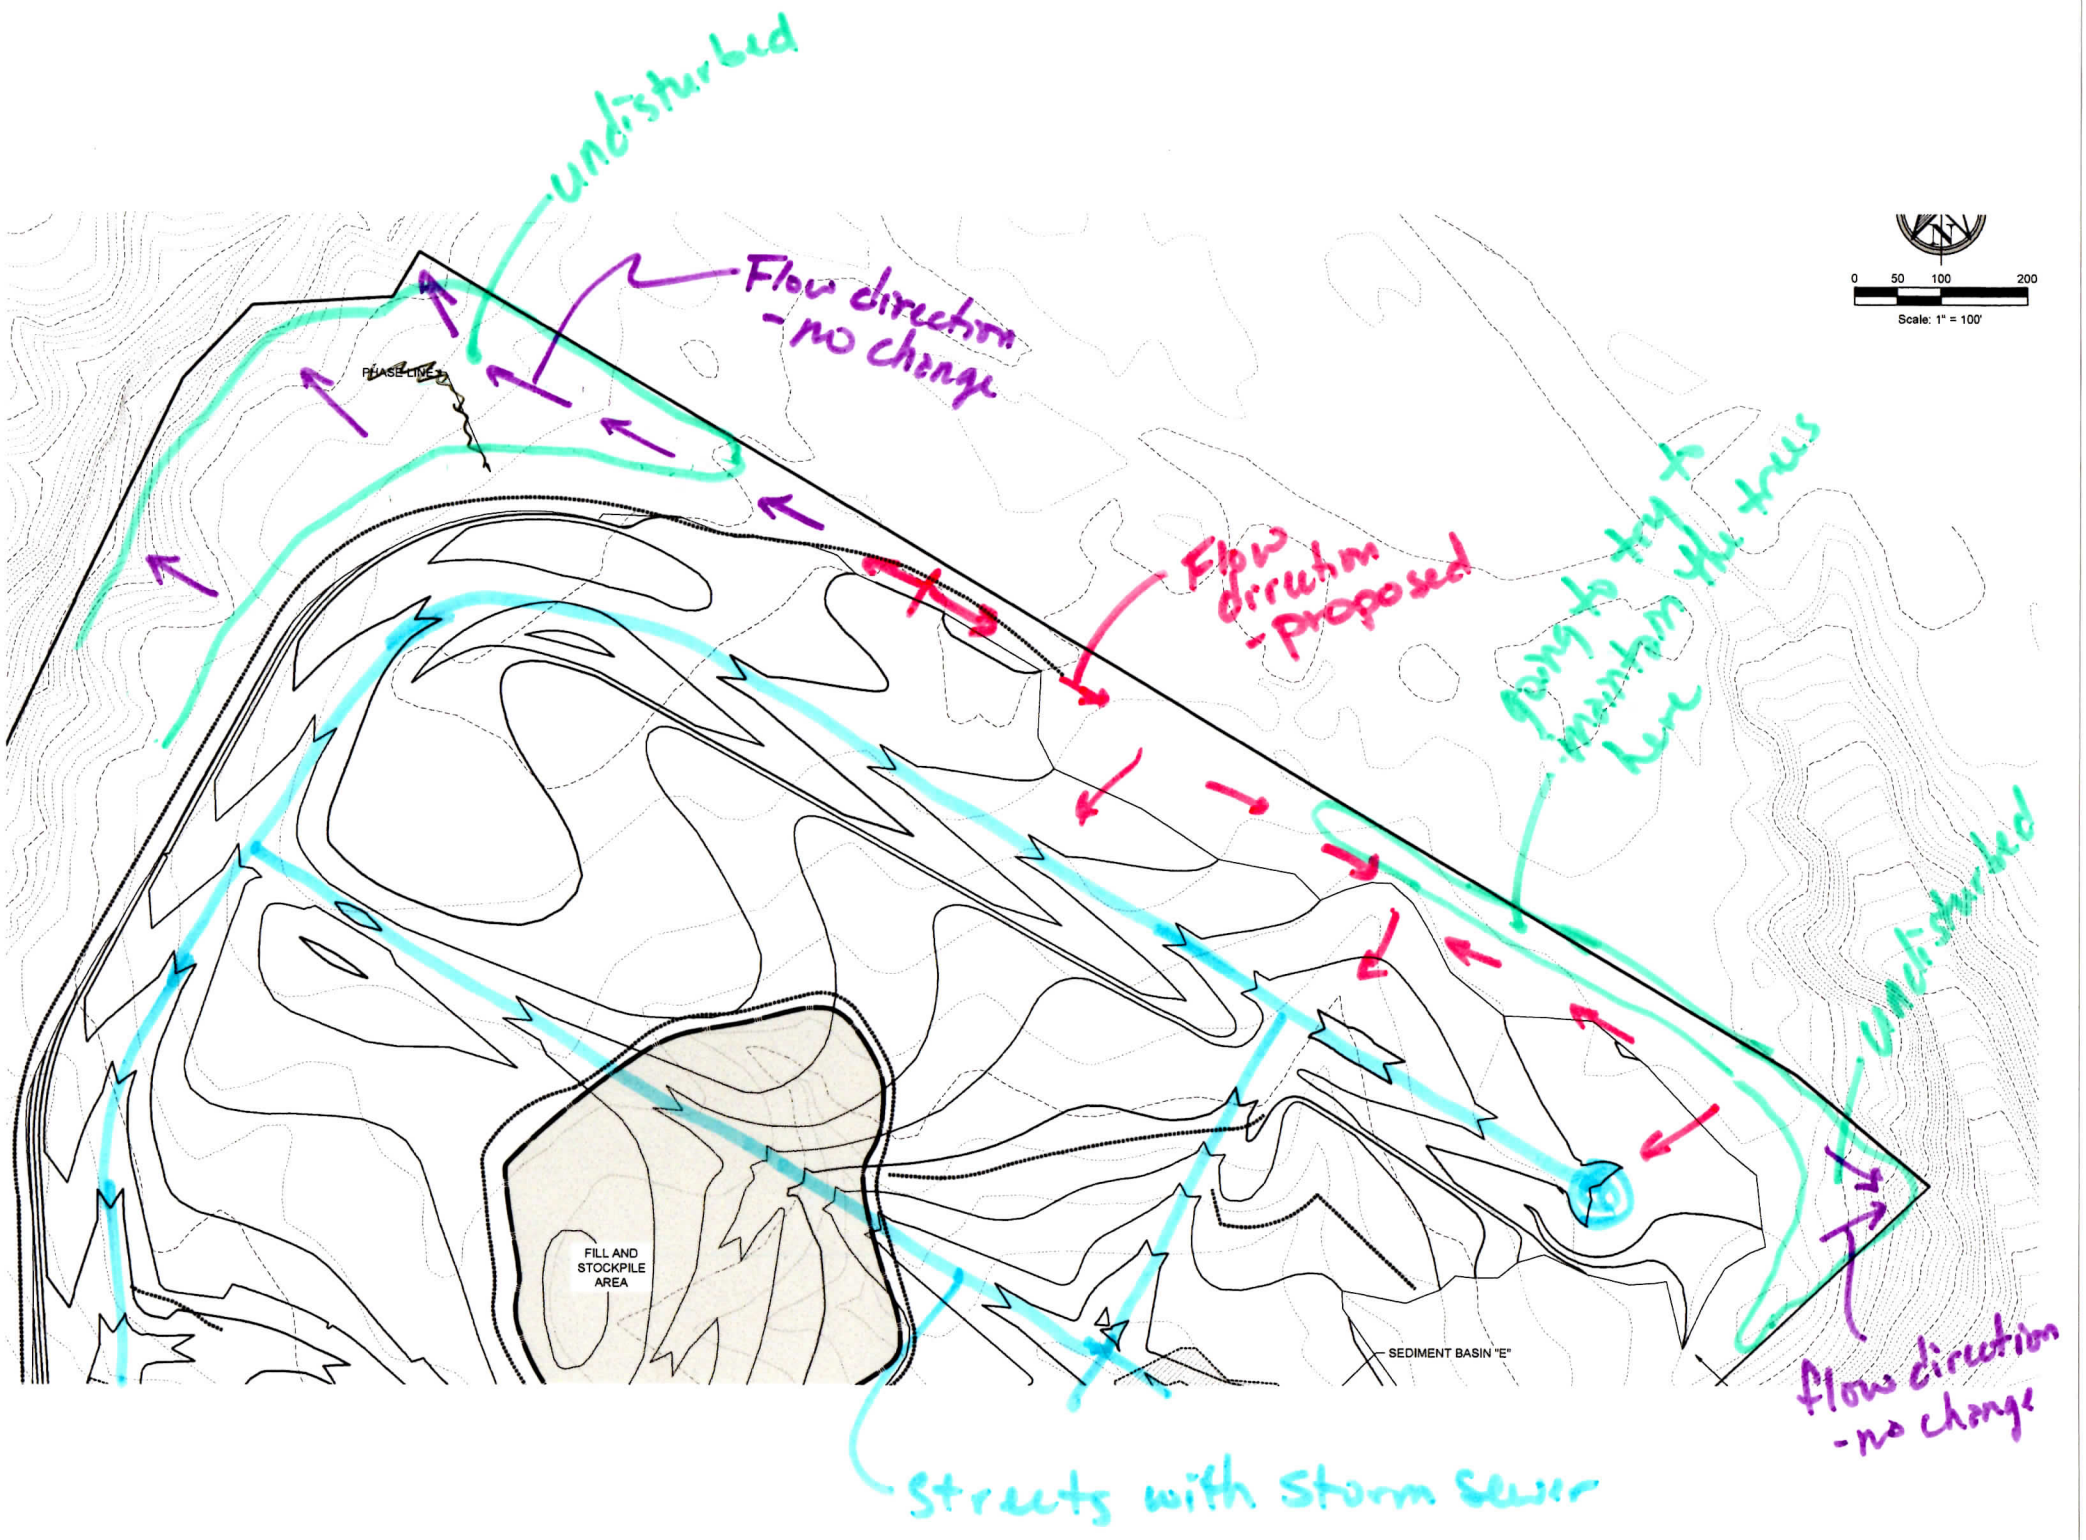
undisturbed
Flow direction - no change
PHASE LINE
Flow direction - Proposed
going to try to maintain the trees
undisturbed
FILL AND STOCKPILE AREA
SEDIMENT BASIN "E"
flow direction - no change
streets with storm sewer
0 50 100 200
Scale: 1" = 100'