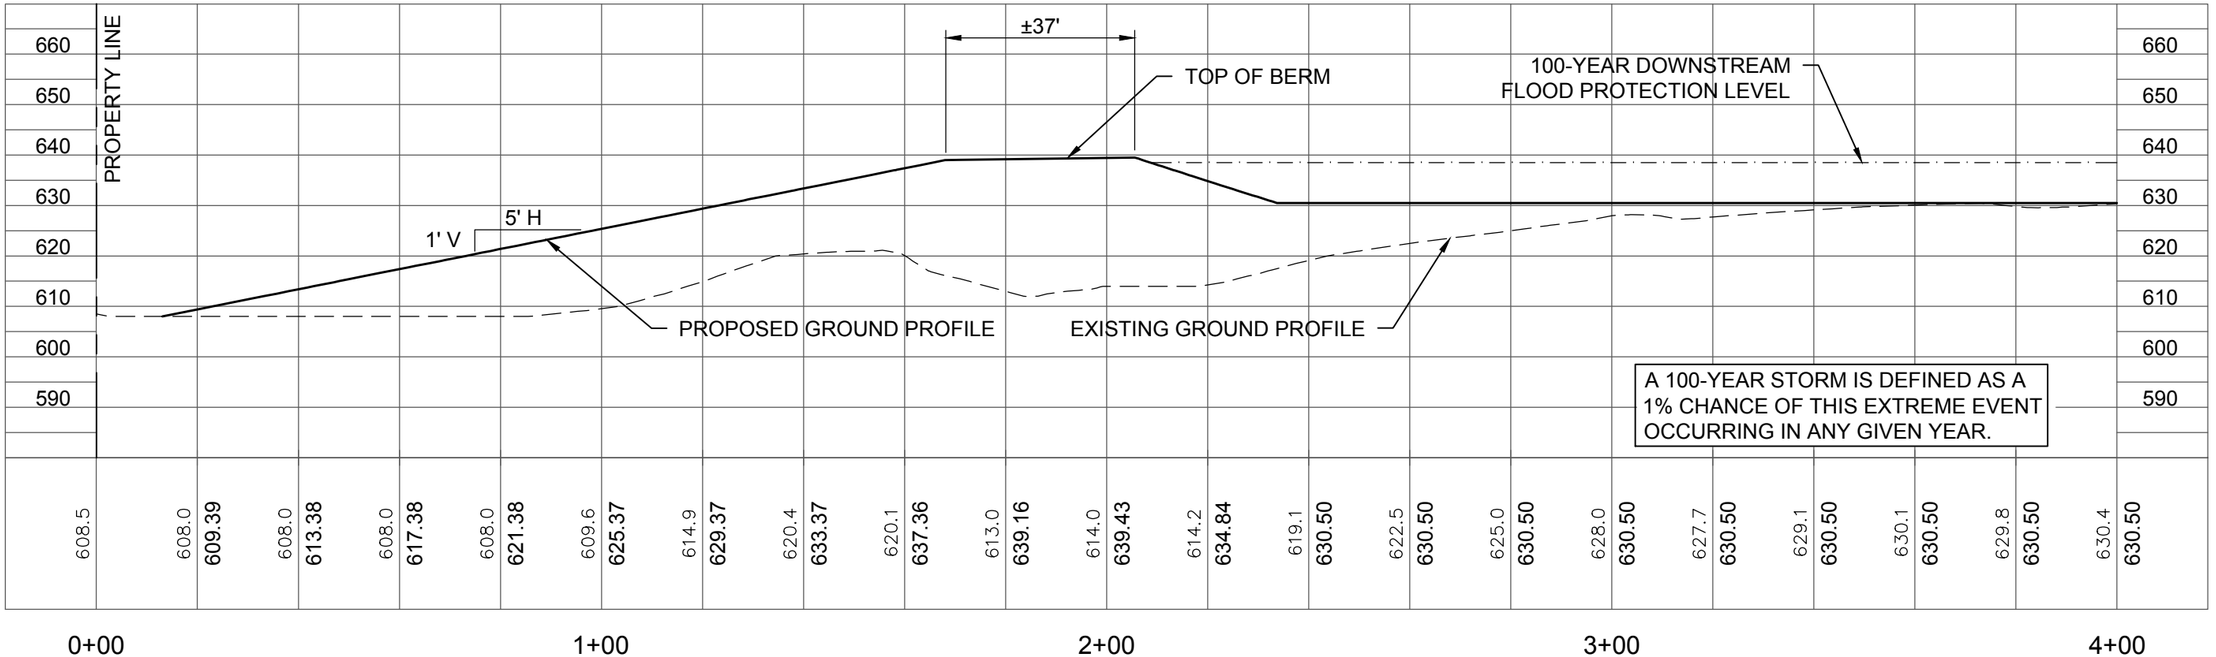

CROSS SECTION THROUGH
SOUTH END OF S.E. DETENTION AREA

Scale: 1" = 30' H & V